


TRUSS ELEVATION SHOWING PANEL LOCATIONS (SHOP SIDE)
SCALE $\frac{1}{2}'' = 1'-0''$

NOTE:
PANEL LOCATIONS ON OFF SIDE OF HANGAR ARE
SIMILAR TO SHOP SIDE. ALL CRIBBARDS TO BE FIRE-
PROOF TREATED MATERIAL.

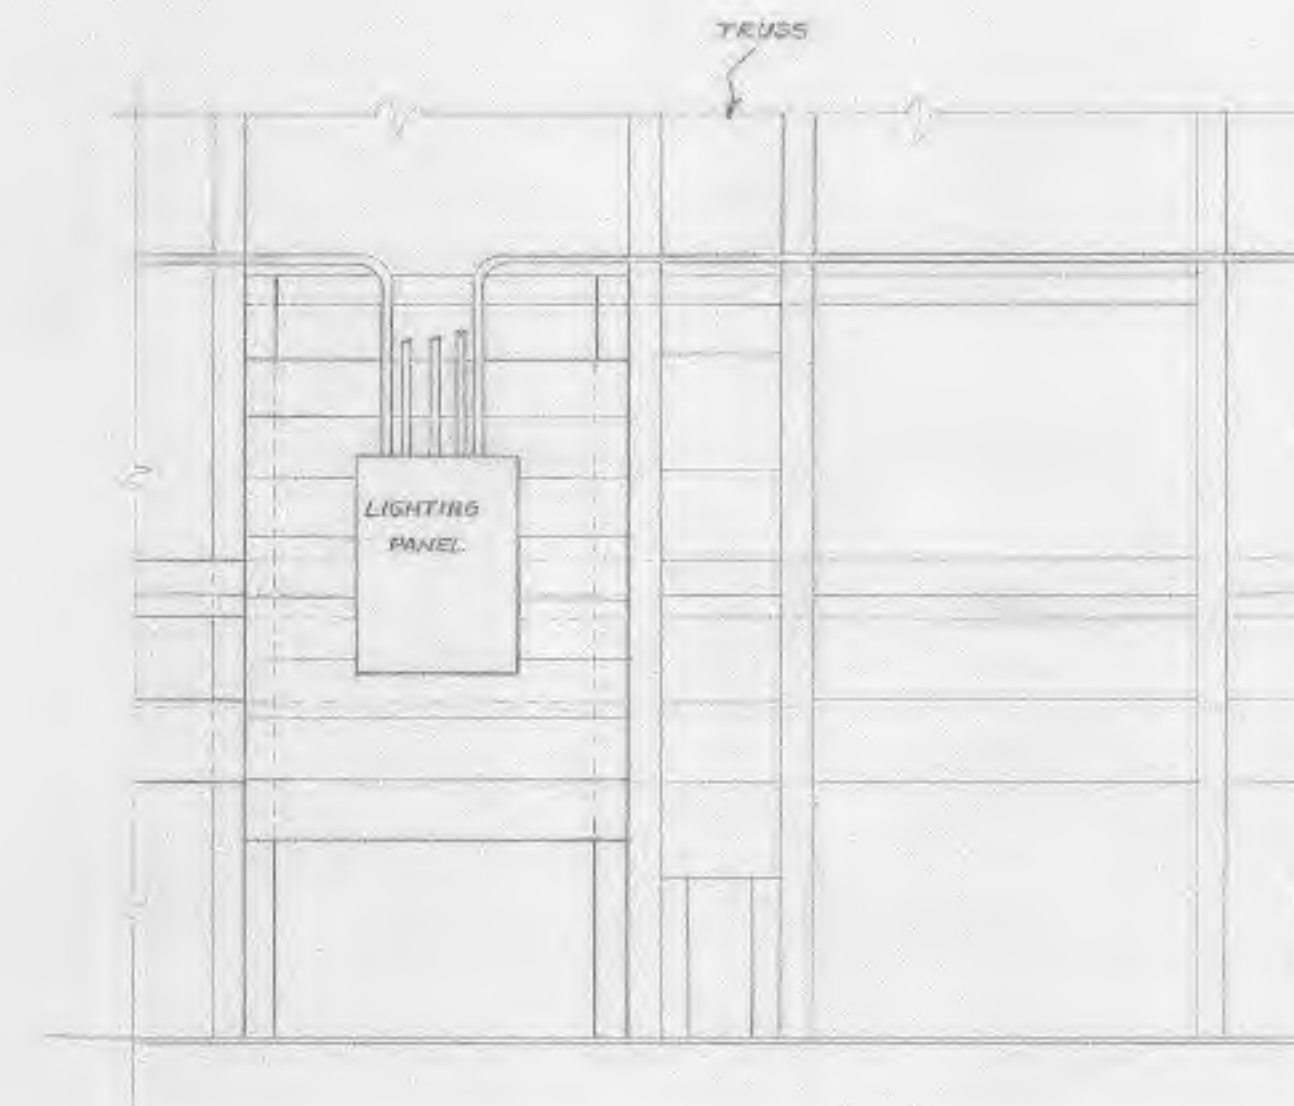

SECTION A-A
NO SCALE

300,330

REVISION	BY	DATE	BRIEF	APP'D.
CONST. CONTRACT			NEWBERRY-CHANDLER-TILLAMOOK	
NOY 5424			TILLAMOOK, OREGON.	
DRAWN	ELH		U. S. NAVAL AIR STATION (L.T.A.)	
TRACED	CLH		TILLAMOOK, OREGON	
CHECKED	ELH		HANGAR B	
APP'D.	W. H. H.		PANEL MOUNTING DETAILS	
DATE			SCALE AS NOTED	
			DATE APP'D. Apr. 16, 1943	
			APPROVED	
DWG. NO.	8		<i>D. F. Hooper</i>	
SHEET	OF		OFFICER IN CHARGE	

1335-45-31